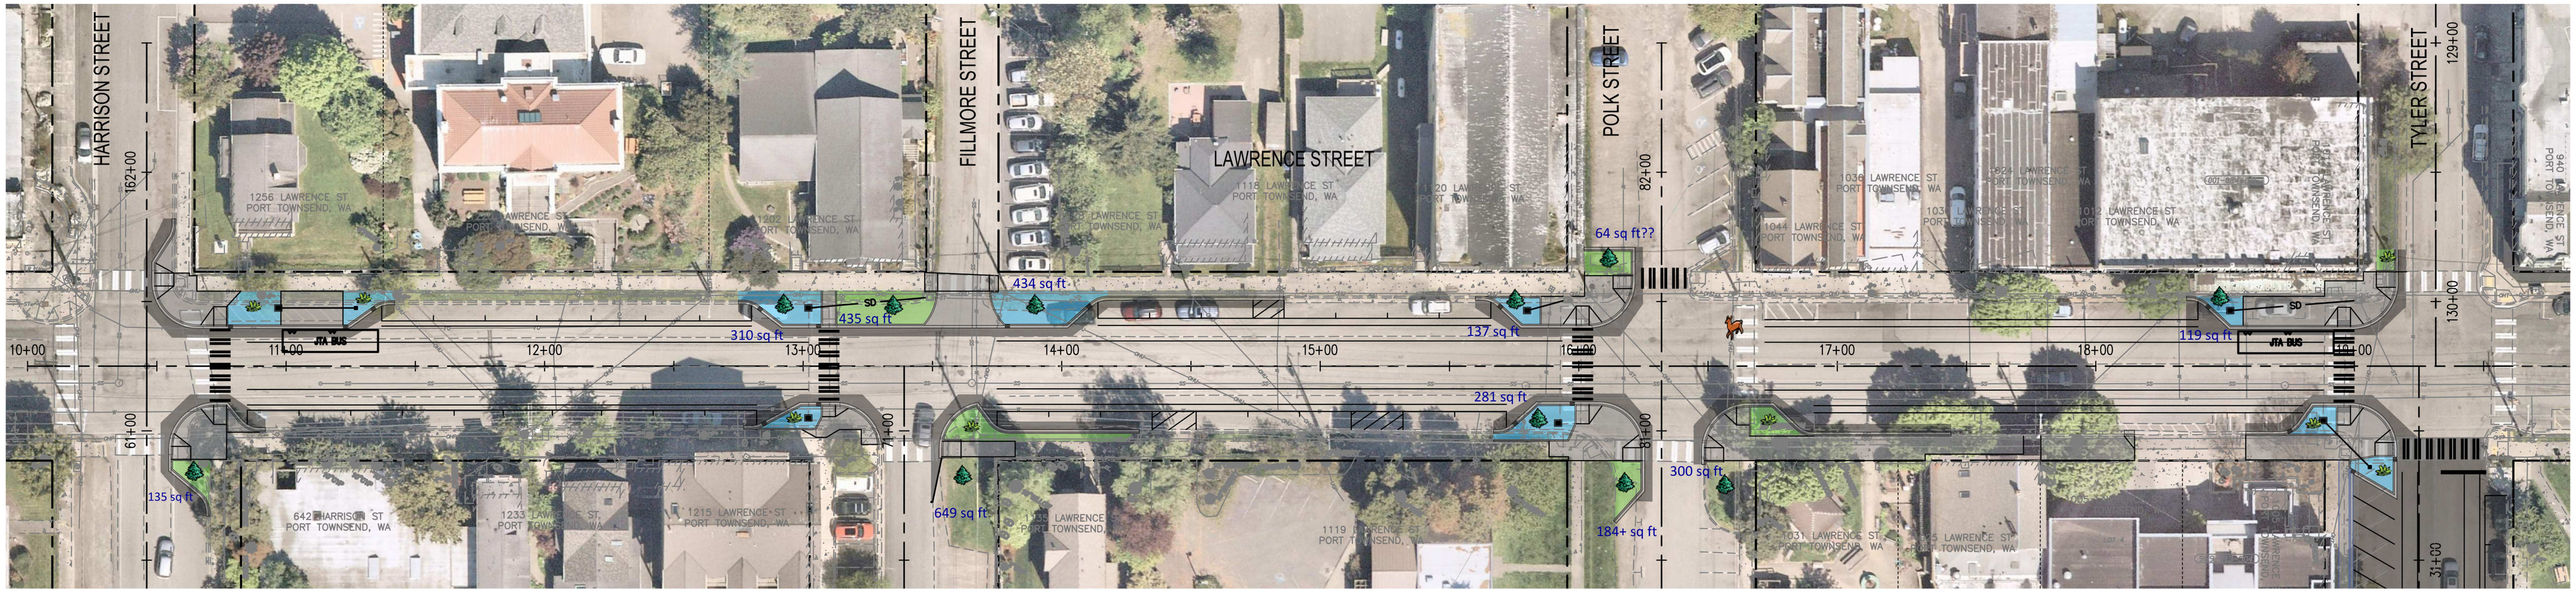


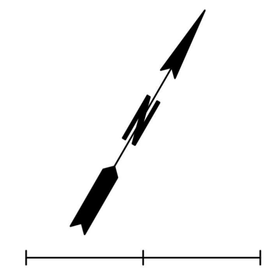

0 30 60

SCALE IN FEET

Rain gardens shown in blue

Landscaping only areas shown in green

Concrete sidewalk limits shown in light grey

HMA full depth, overlay, FDR shown in dark grey

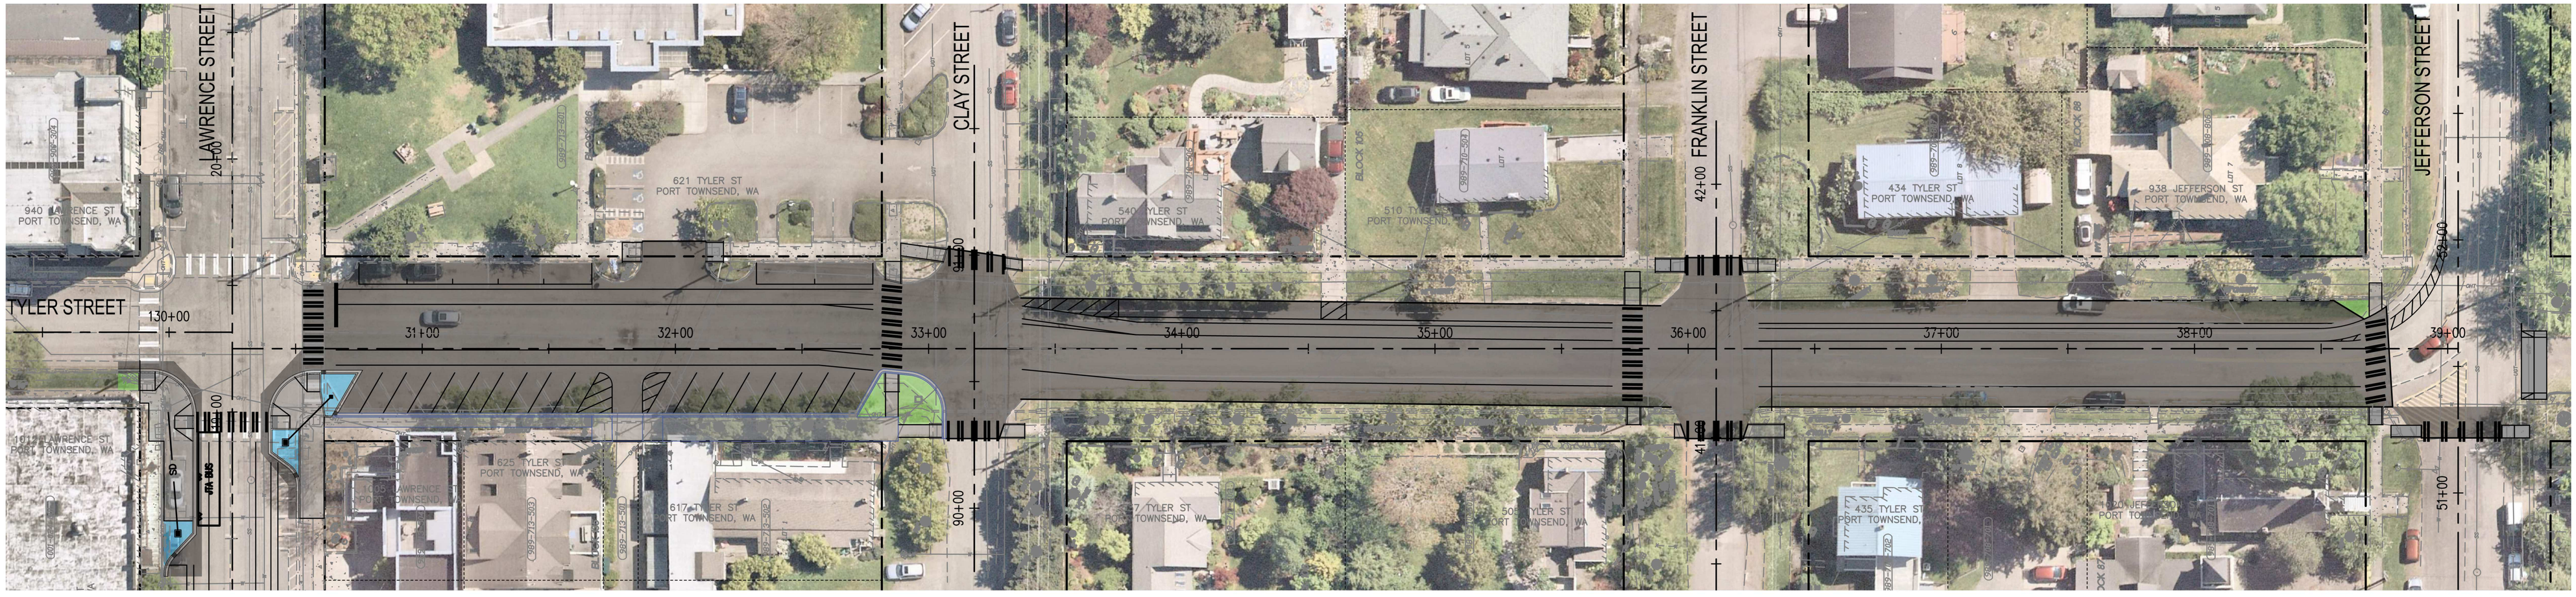


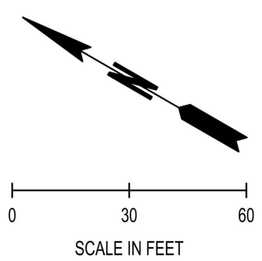

0 30 60

SCALE IN FEET